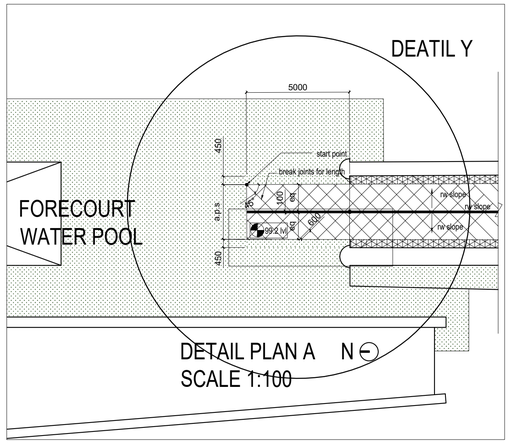

SCALE: 1:150

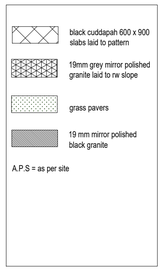

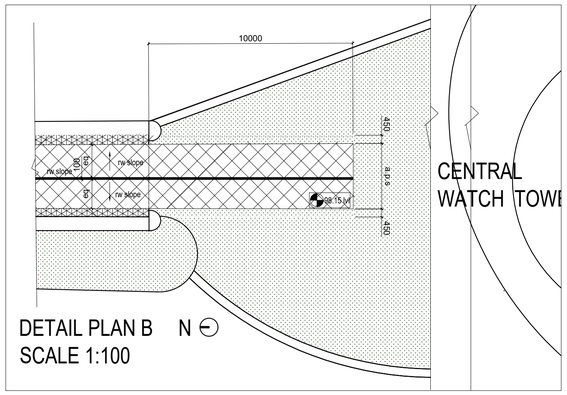

SCALE: 1:150

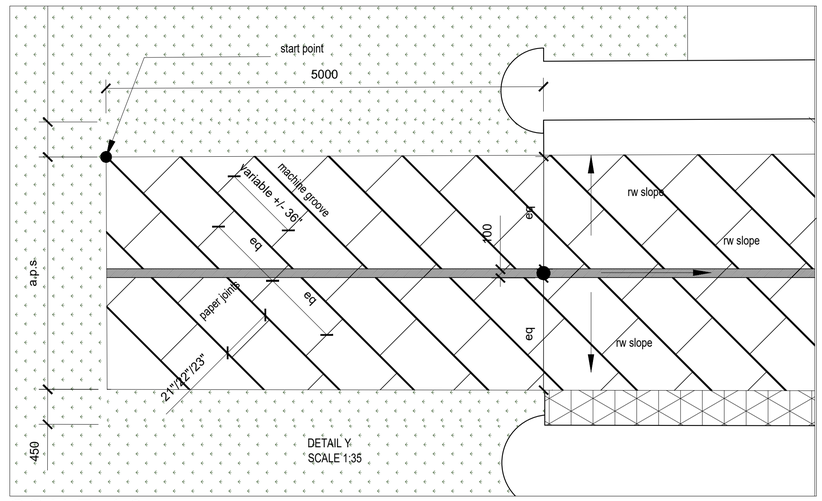

SCALE: 1:35

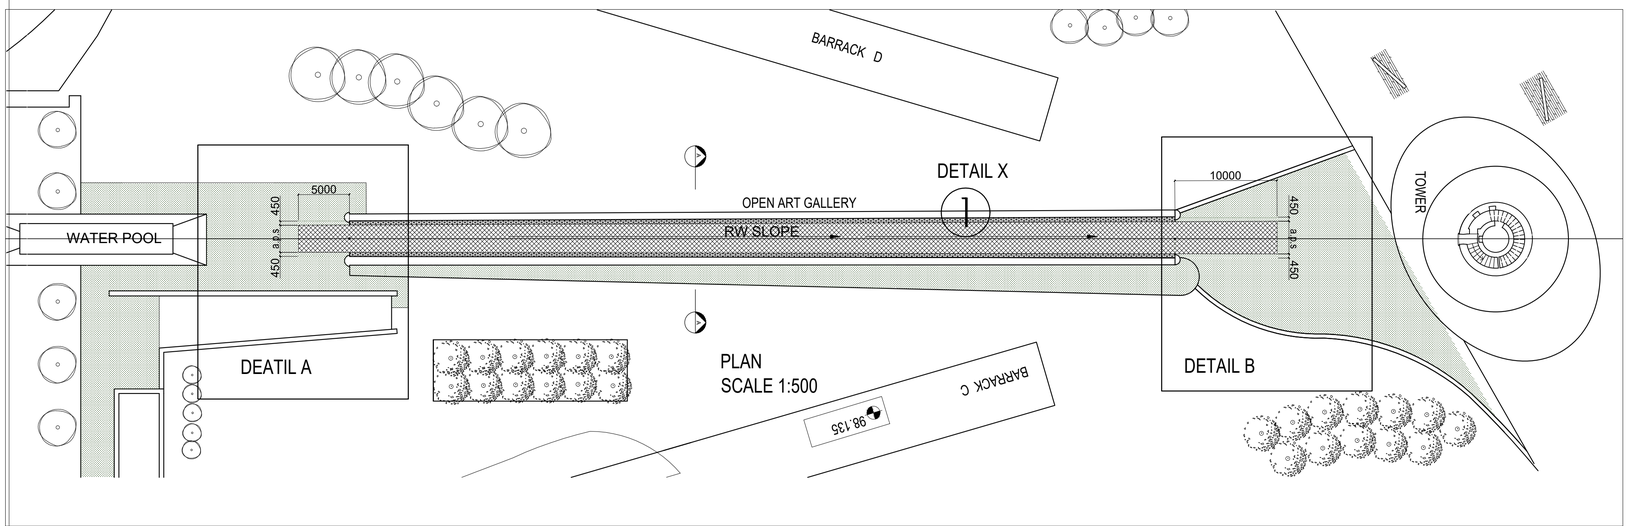

SCALE: 1:300

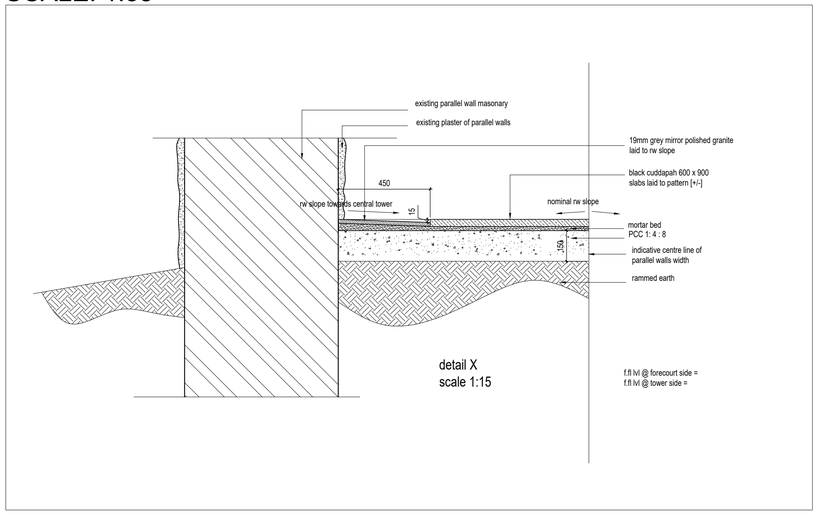

SCALE: 1:15

Mathew & Ghosh Architects
4b, Temple Trees Row, Shinivagilu Extn, Bangalore, Karnataka - 560 047
Telefax: +91 80 25520824, Tel: +91 80 56966425

PROJECT NAME: FREEDOM PARK REFURBISHMENT
DATE-13-02-2024

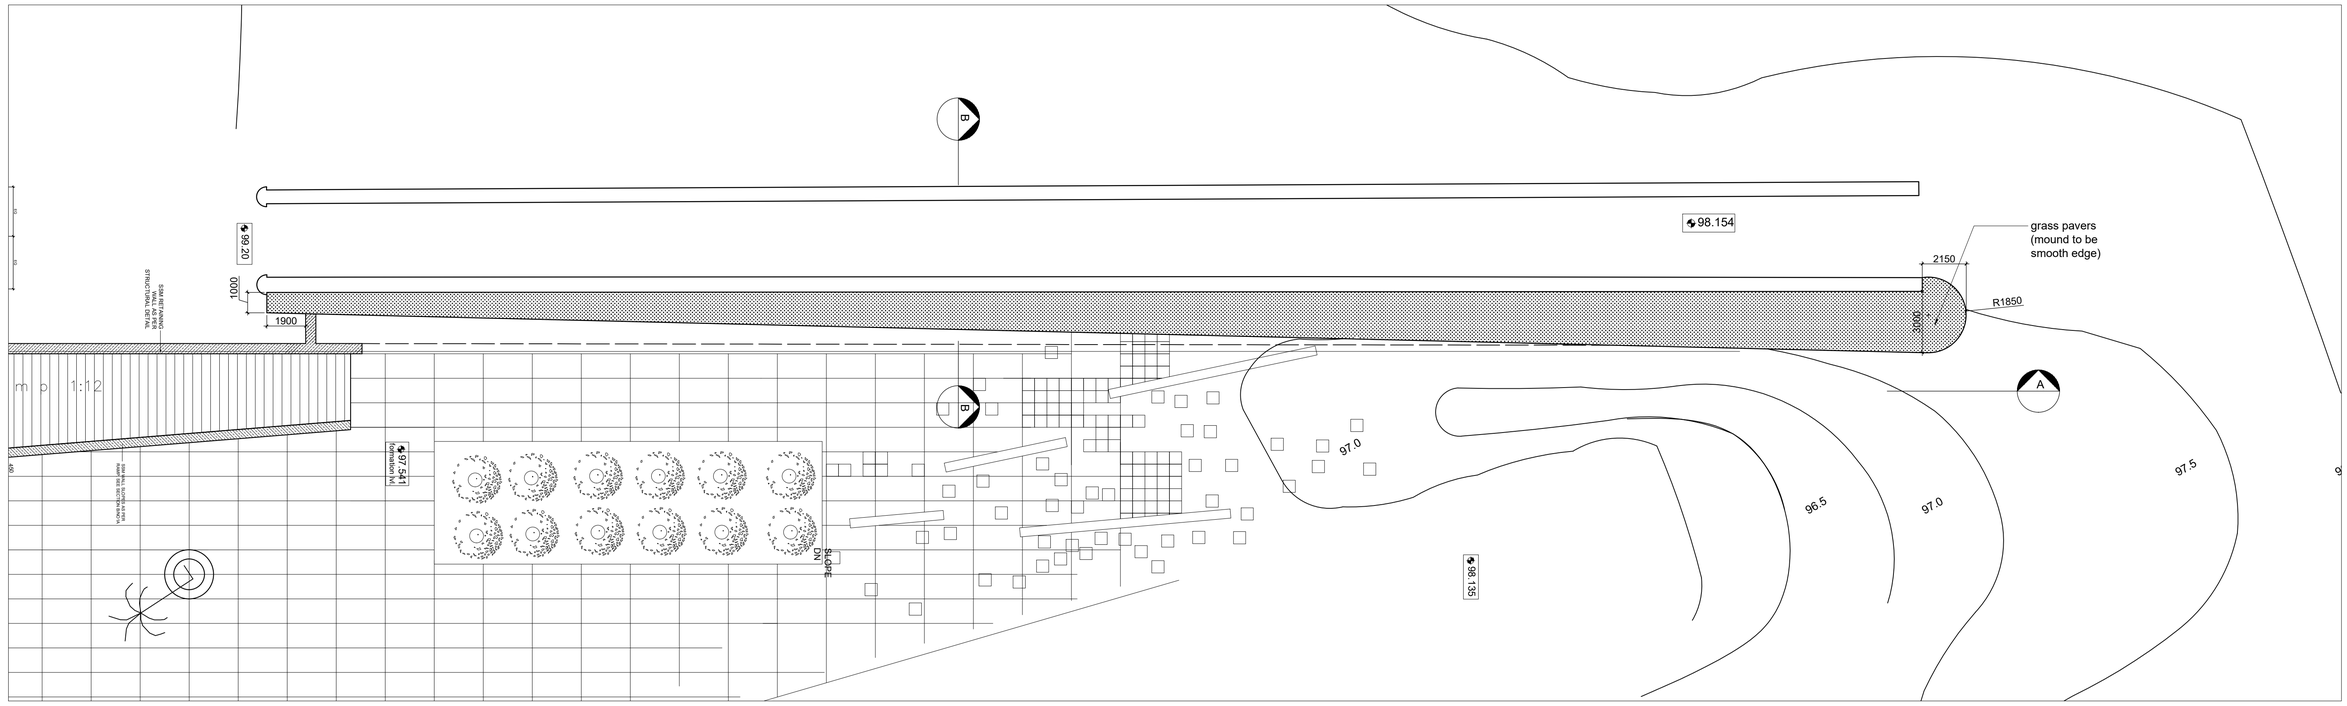

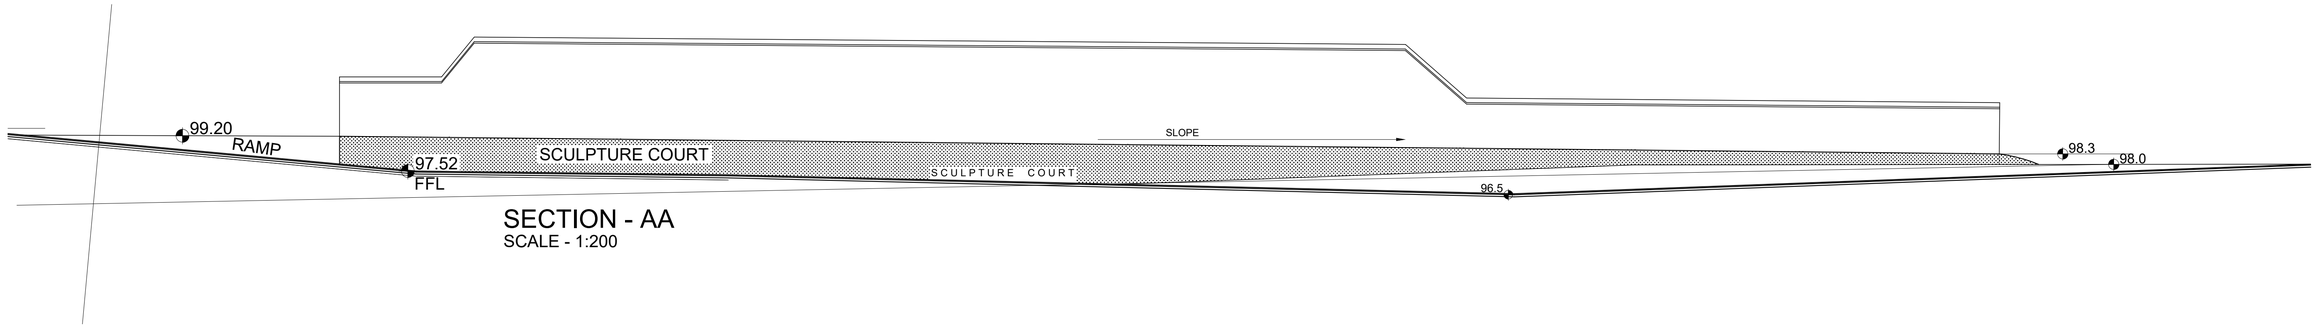

SECTION - AA
SCALE - 1:200

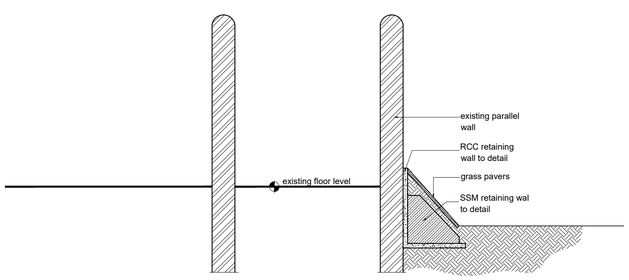

SECTION - BB
SCALE - 1:100

Mathew & Ghosh Architects
4b, Temple Trees Row, Shinivagilu Extn, Bangalore, Karnataka - 560 047
Telefax: +91 80 25520824, Tel: +91 80 56966425

SCALE: 1:500
PROJECT NAME: FREEDOM PARK REFURBISHMENT